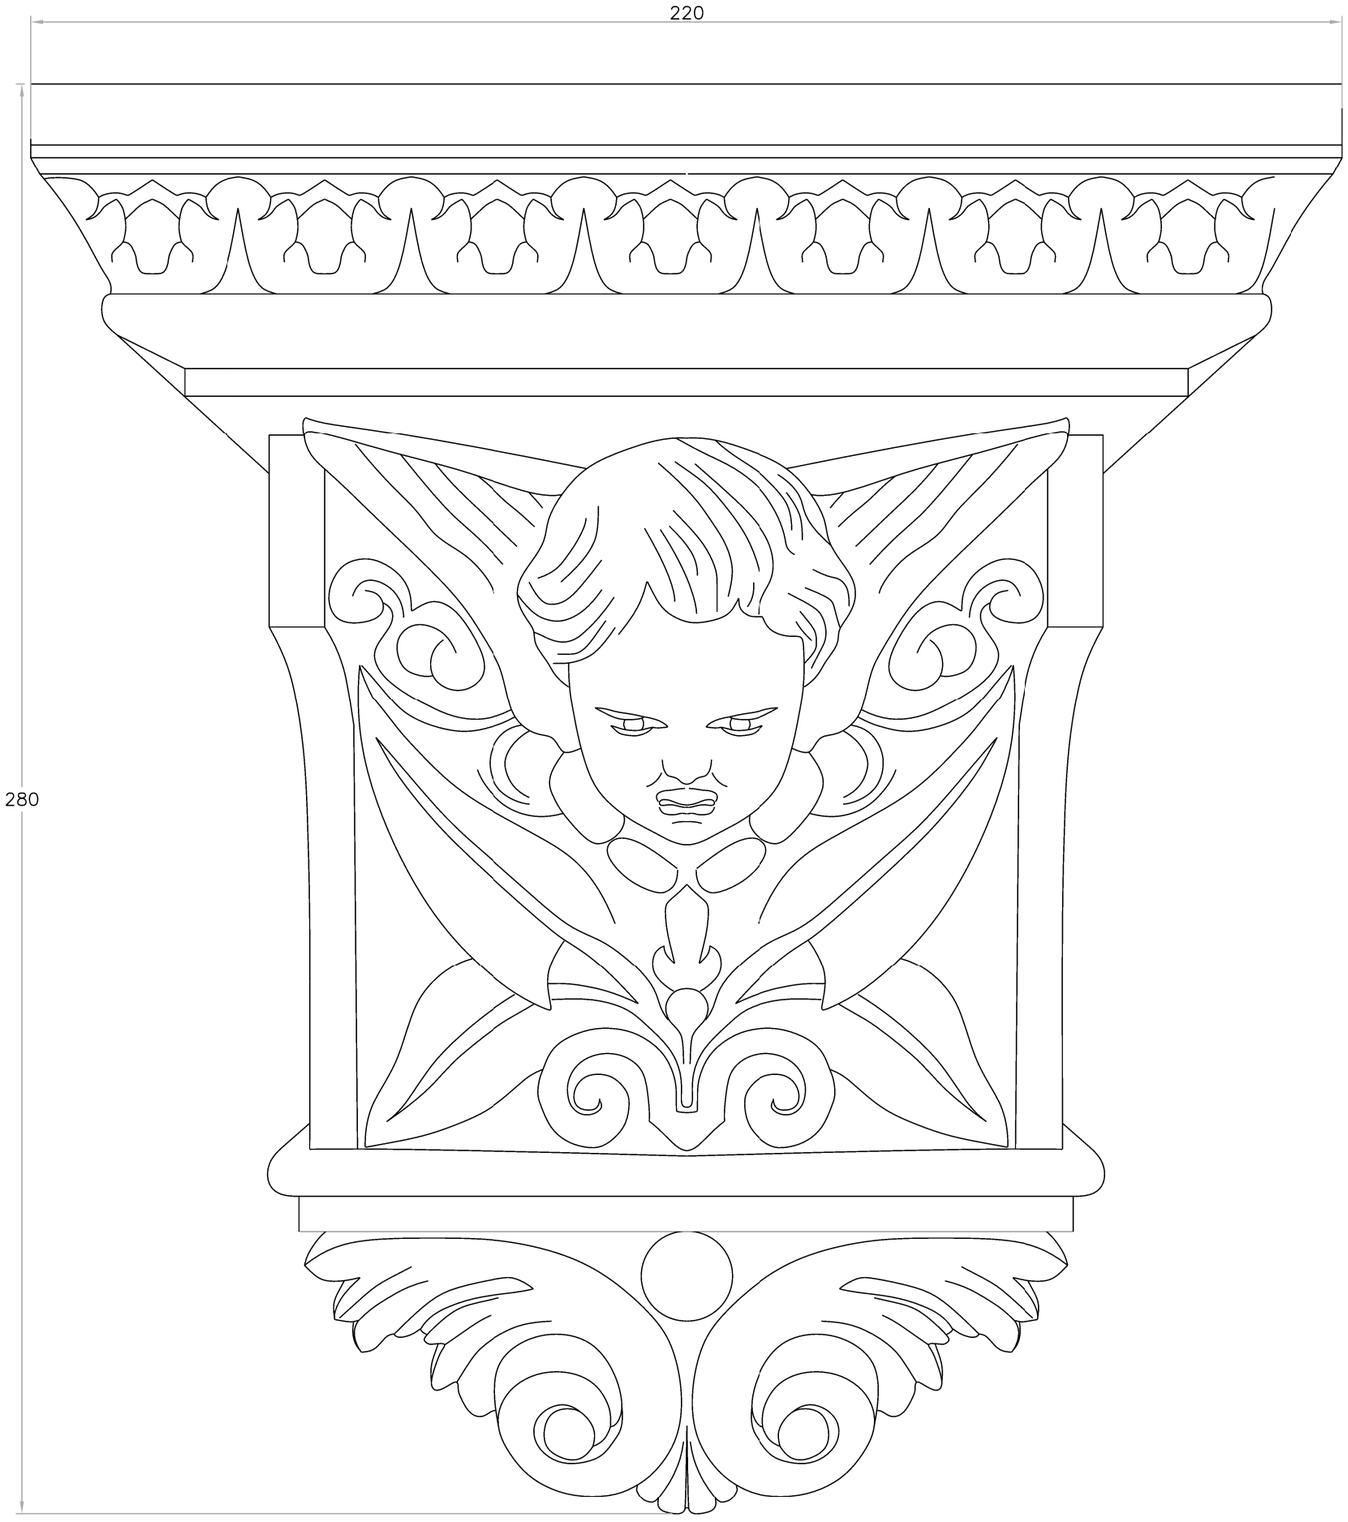

Front Elevation

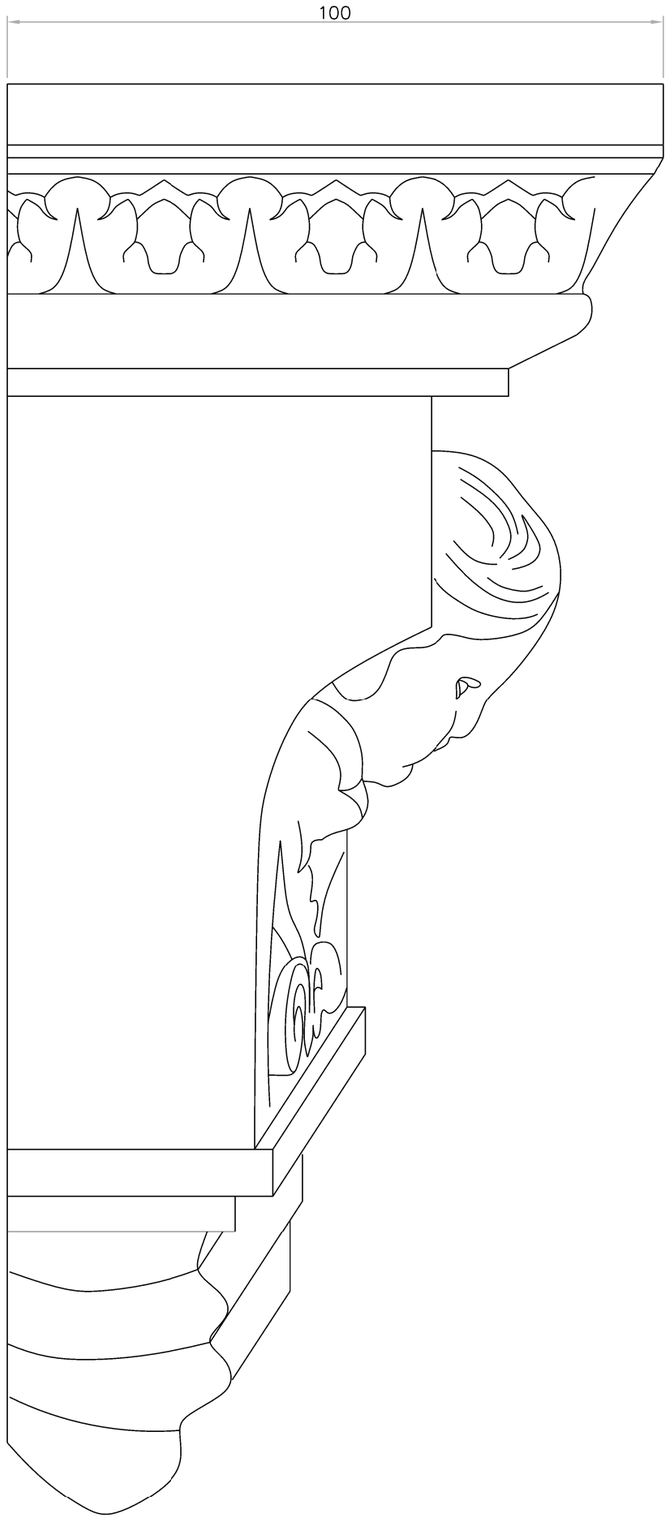

Side Elevation

Notes:

A3

Rev	Date	Description	Initials
–	–	–	KL

Project: Hayles and Howe Ltd
–
–
–

Title: Corbel B7
Cherub
–

Status: Standard Drawing

Date: 22/01/19

Scale: NTS @ A3

Drwg No: B7 Rev: –

Drawn By: KL

Hayles and Howe Ltd manufacture approval

QA26 Complete Yes / No *Date:*

Notes:

Initial by CAD Technician	*Initial by Production Manager*	*Initial by Workshop Manager*

All dimensions to be checked before construction

HAYLES & HOWE
ORNAMENTAL PLASTERWORK & SCAGLIOLA

TEMPLEGATE
MEAD RISE, BRISTOL,BS3 4RP
UNITED KINGDOM

TELEPHONE: 01179727200
FAX: 01179712232

EMAIL: info@haylesandhowe.co.uk